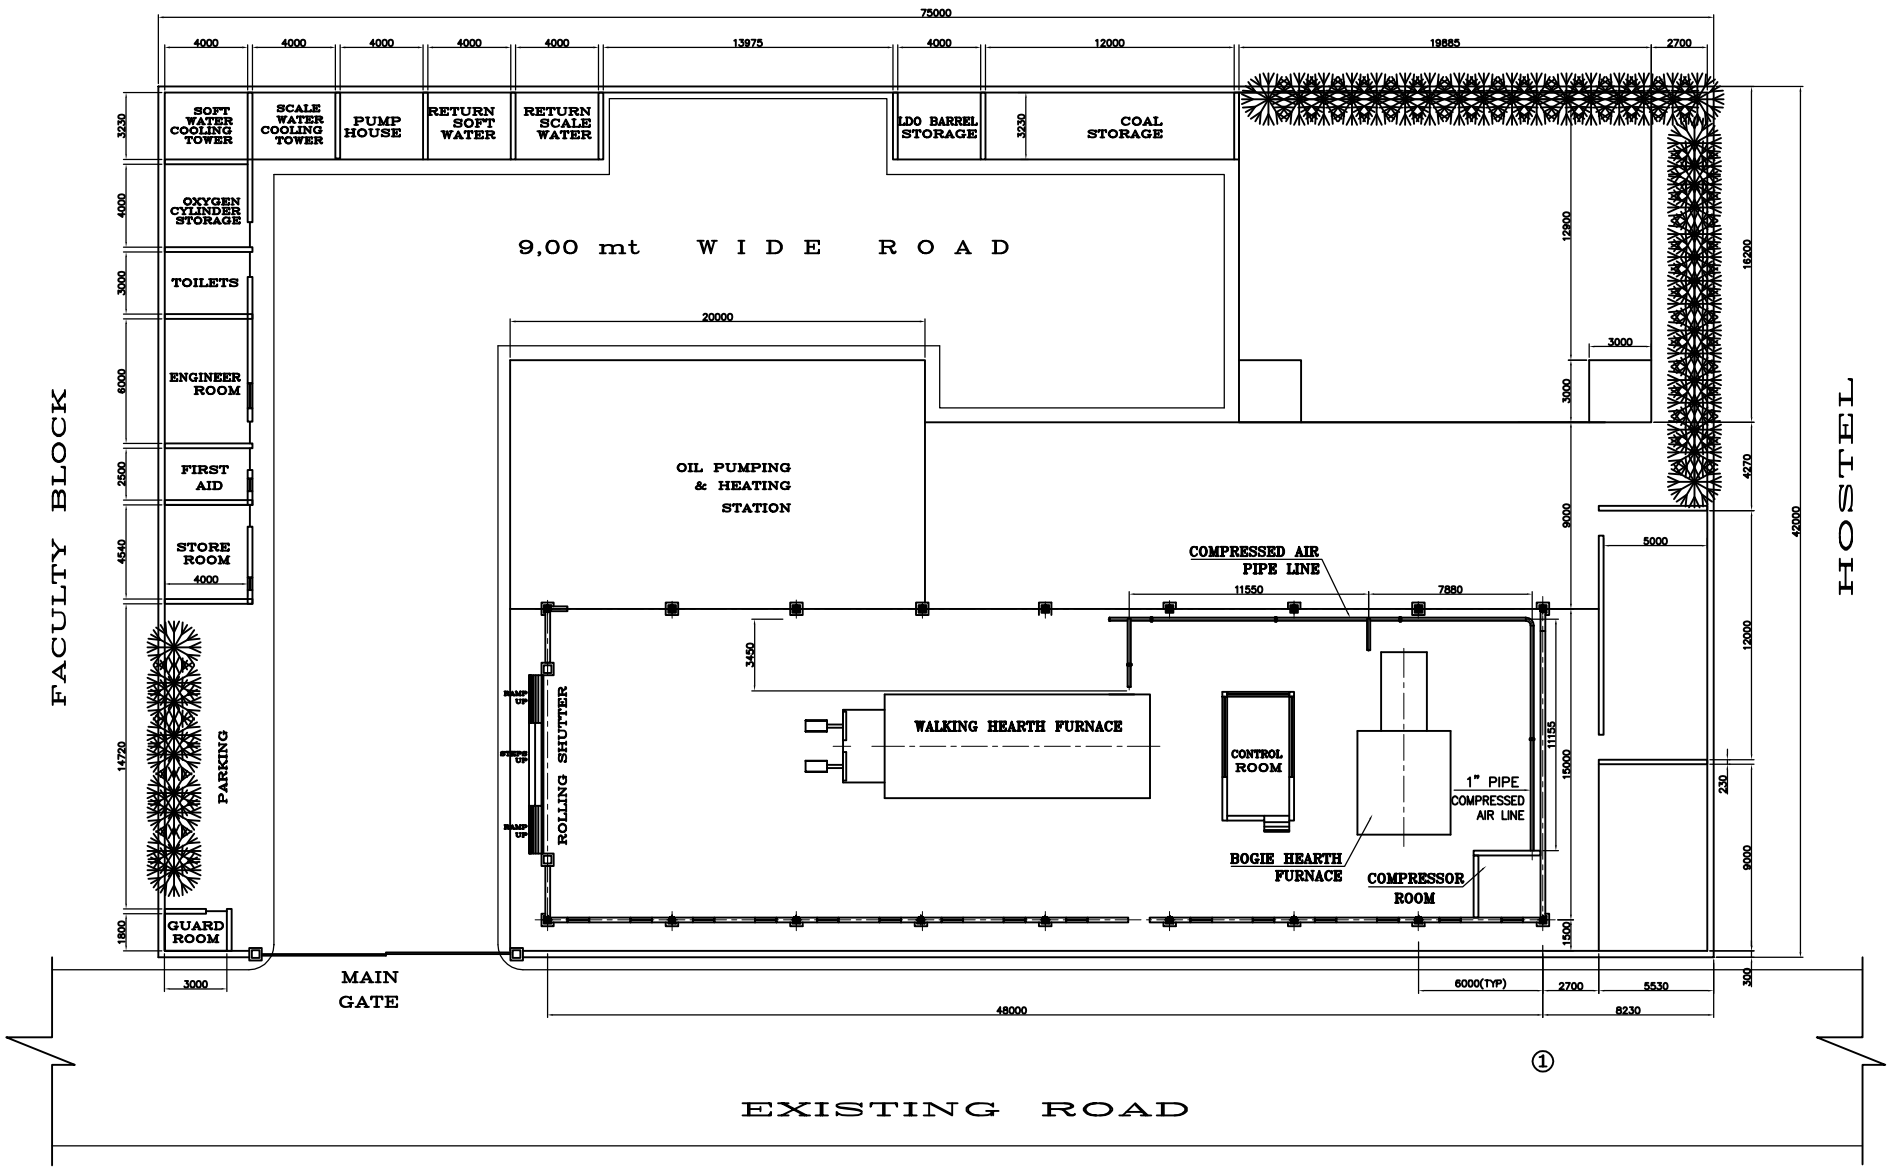

NOTES:

1. PIPE LINE LAYOUTS ARE AS PER THE PROPOSED ROUTING ACTUAL LAYOUTS ARE TO BE AS PER SITE CONDITIONS.
2. SADDLES AND SUPPORTS OF THE PIPELINES WILL BE ON THE SHOP STRUCTURE AND ON THE WALLS

FOR TENDERING PURPOSE ONLY

REV	DATE	DESCRIPTION	SIGNATURE
0	26.12.2008		

PROJECT MANAGEMENT CELL
UNDP/GEF PROJECT (STEEL)
MINISTRY OF STEEL, GOVERMENT OF INDIA
301-306, AUROBINDO PLACE, HAUZ KHAS,NEW DELHI-110016 INDIA

	INITIAL	DATE
DRAWN	DSK	23.12.2008
DESIGNED	RNN	23.12.2008
CHECKED	SNM	26.12.2008
APPROVED	G MISHRA	09.01.2007

UNIT: **TIRFAC HARDWARE CENTER MANDI GOVINDGARH**

LAYOUT OF COMPRESSED AIR AT TIRFAC

SCALE 1:125 | DRG. NO. : PMC/TIRFAC/FURNACE/03 | REV. R0